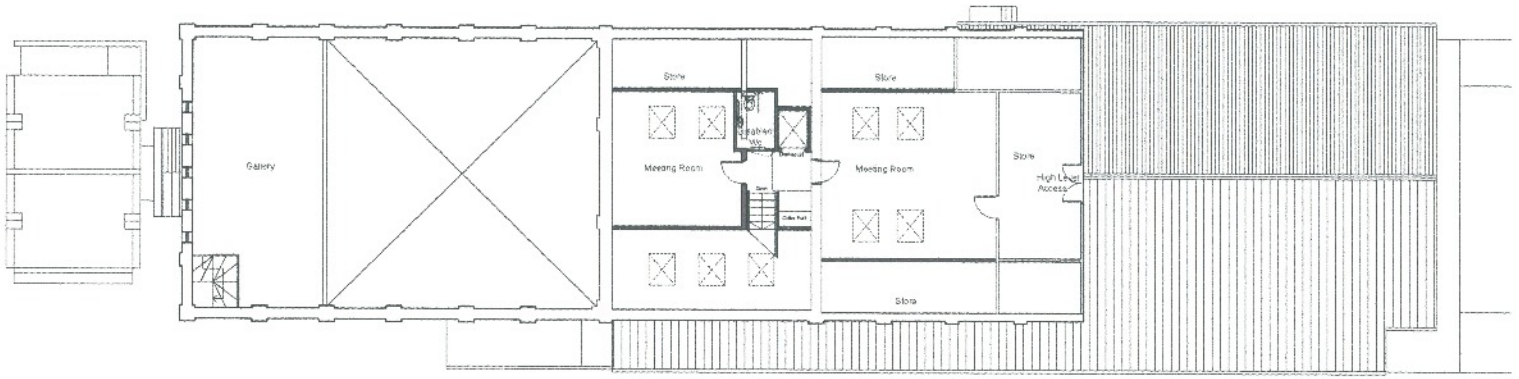

First Floor

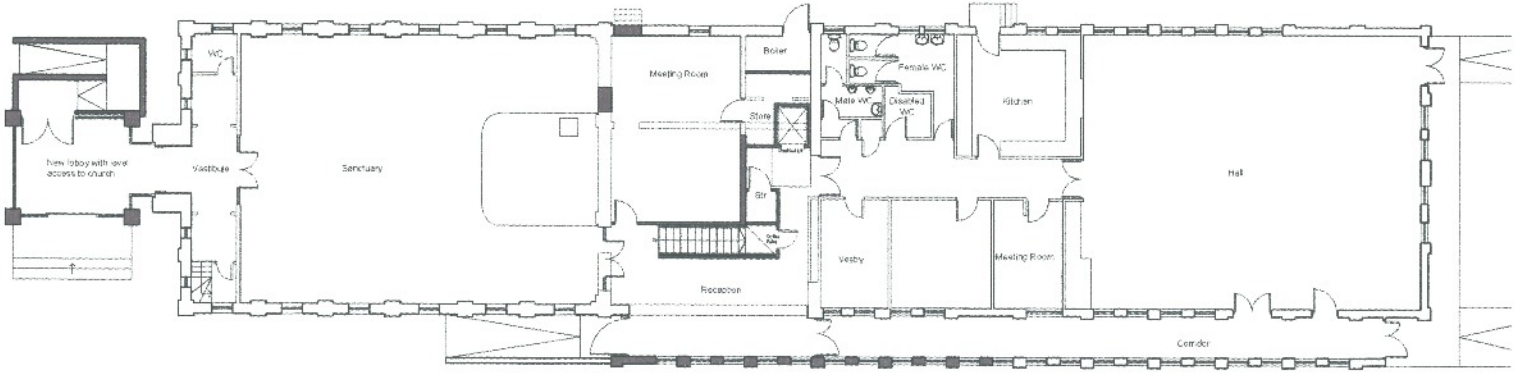

Ground Floor

New Wall

Drawing Notes:

Under the CDM regulations 1994 the principal contractor will be responsible for the particular areas and jobs listed:

1. Any emergency and informal statutory consent where current practice does not apply.
2. Provide and maintain lighting, roadways and footpaths working lights to protect the public and the workpeople.
3. Provide adequate means of access and egress for persons, vehicles and equipment - including ladders, walkways, guardrails and protective arrangements for fragile materials.
4. Provide protective clothing and safety equipment as necessary for the safety of persons on the site.
5. Provide adequate storage for all materials, to prevent manual handling hazards.

All work is to be in accordance with current Building Regulations and comply with Robust Details for limiting thermal bridging & air leakage and Robust Details Part E - Resistance to the passage of sound.
All dimensions and levels are to be checked on site prior to starting.
Do not scale from this drawing. This drawing is the property of the architect

Drawing Revision List

Rev	Date	Name	Revision
A	12/05/15	AS	Amendments made following DCA meeting on 24.04.2015
B	10/06/15	JM	Gallery extended, single door at top of ramp

architects
4 Meadowpole Business Park
Selby Road, Escrick
York YO23 2BG
Tel: (01904) 728841
Fax: (01904) 707802
Email: architects@davidnormanassociates.co.uk

Title

PROPOSED PLANS

Project

PROPOSED NEW ENTRANCE AND INTERNAL ALTERATIONS
HAXBY AND WIGGINGTON METHODIST CHURCH
THE VILLAGE, HAXBY
YORK

Client

YORK CIRCUIT OF THE METHODIST CHURCH

Date	Drawn	Checked
15/09/14	JM	...

Scale	Drawing No	Rev
1:100 @ A1	14:31:05	B

0 100 200